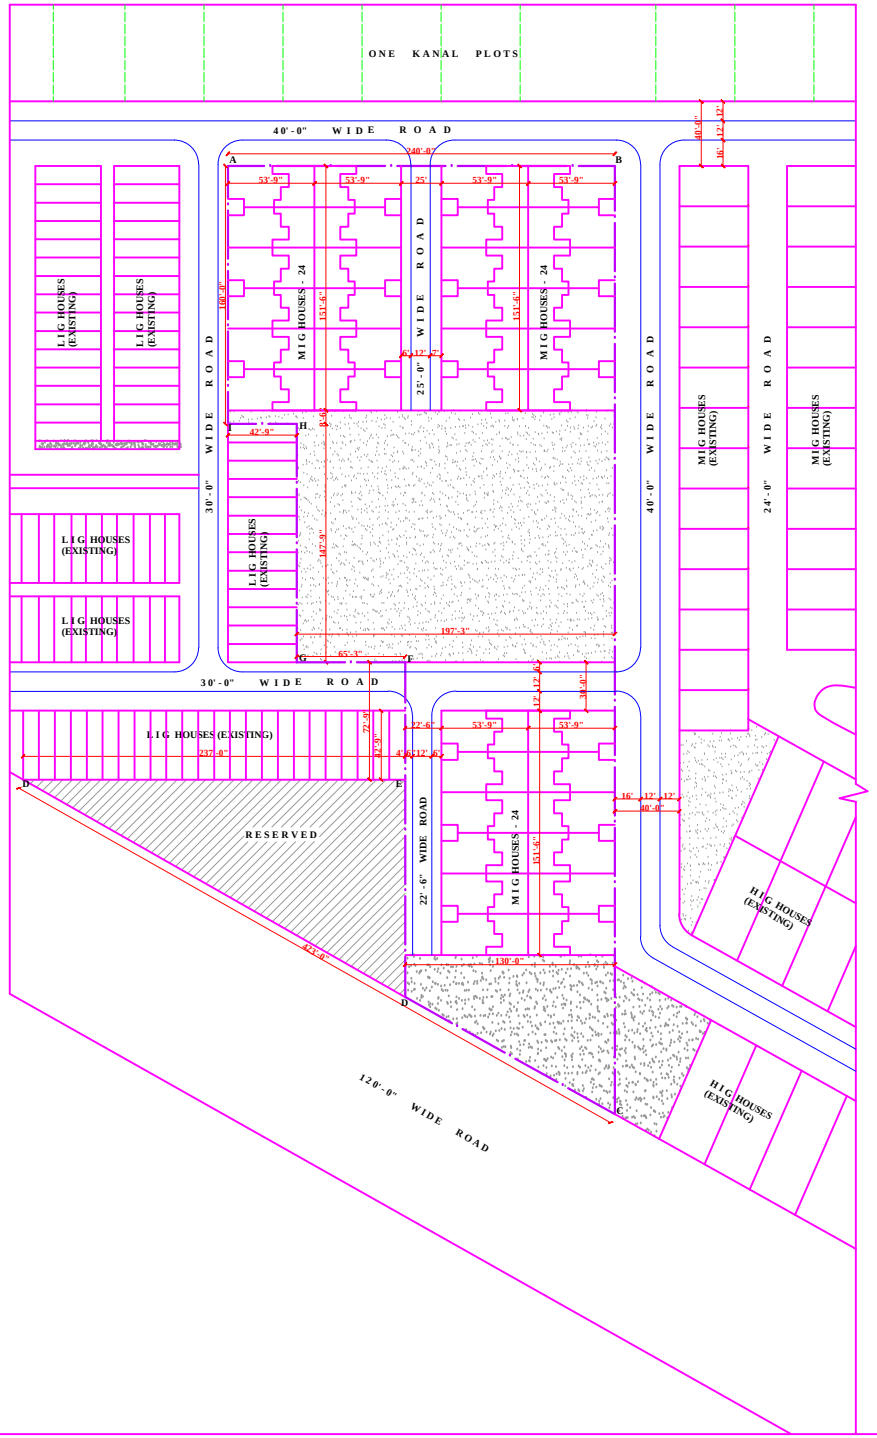

PUNJAB HOUSING DEVELOPMENT BOARD CHANDIGARH

N

NOTES:-

1. THIS LAYOUT PLAN IS PREPARED ON THE BASIS OF INFORMATION AND SURVEY SENT BY SE (C) JALANDHAR VIDE LETTER NO. PHB / SE (C) / 92 / 3355 DT. 4.11.92.
2. THIS DRAWING SUPERSEDES PREVIOUS DRG. NO. 13 JOB NO. J-1 BASED ON THE OBSERVATIONS MADE IN THE R.T.C. MEETING OF HUDCO HELD ON 27.12.93
3. THIS LAYOUT PLAN HAS BEEN APPROVED IN THE MEETING OF PLANNING & DESIGN COMMITTEE HELD ON 7.1.94.

DETAIL OF HOUSES:-

S.NO.	CAT.	SIZE OF PLOT	DESIGN JOB. D. NO.	NO. OF HOUSES
1.	M I G	25'-1½"X53'-9"	131 1 , 2	72

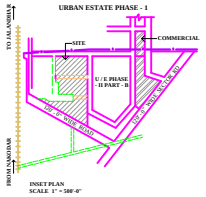

DETAIL OF AREAS

	ACS	%
TOTAL AREA OF POCKET A B C D E F G H I	2.58 ACS.	100.00
AREA UNDER HOUSES	1.11 ACS	43.02
AREA UNDER ROADS	0.21 ACS	8.14
AREA UNDER OPEN SPACES	0.84 ACS	32.56
AREA UNDER RESERVED	0.42 ACS	16.28

NOTE:-

THE DIGITIZED DRAWING IS BASED ON THE ORIGINAL DRAWING OF THE CONCERNED DEPARTMENT. IN CASE OF ANY DISCREPANCY THE DETAILS IN THE ORIGINAL DRAWING SHALL PREVAIL UPON.

-Sd-
HOUSING COMMISSIONER

-Sd- DIVISIONAL TOWN PLANNER	-Sd- ASSTT ARCHITECT

SCALE :- 1" = 40' - 0"		DATE : 6-1-94
DEALT BY : -Sd-	JOB NO.	DRG NO.
CHECKED BY : -Sd-	J -1	14

BOARD'S OWN SCHEME AT URBAN ESTATES PHASE - II PART - B JALANDHAR

PART LAY OUT PLAN